NAME OF WORK : PROVIDING AND LAYING HDPE WATERLINE IN GANESHA TEMPLE BLOCK - 2 IN J.P. PARK, WARD NO 17

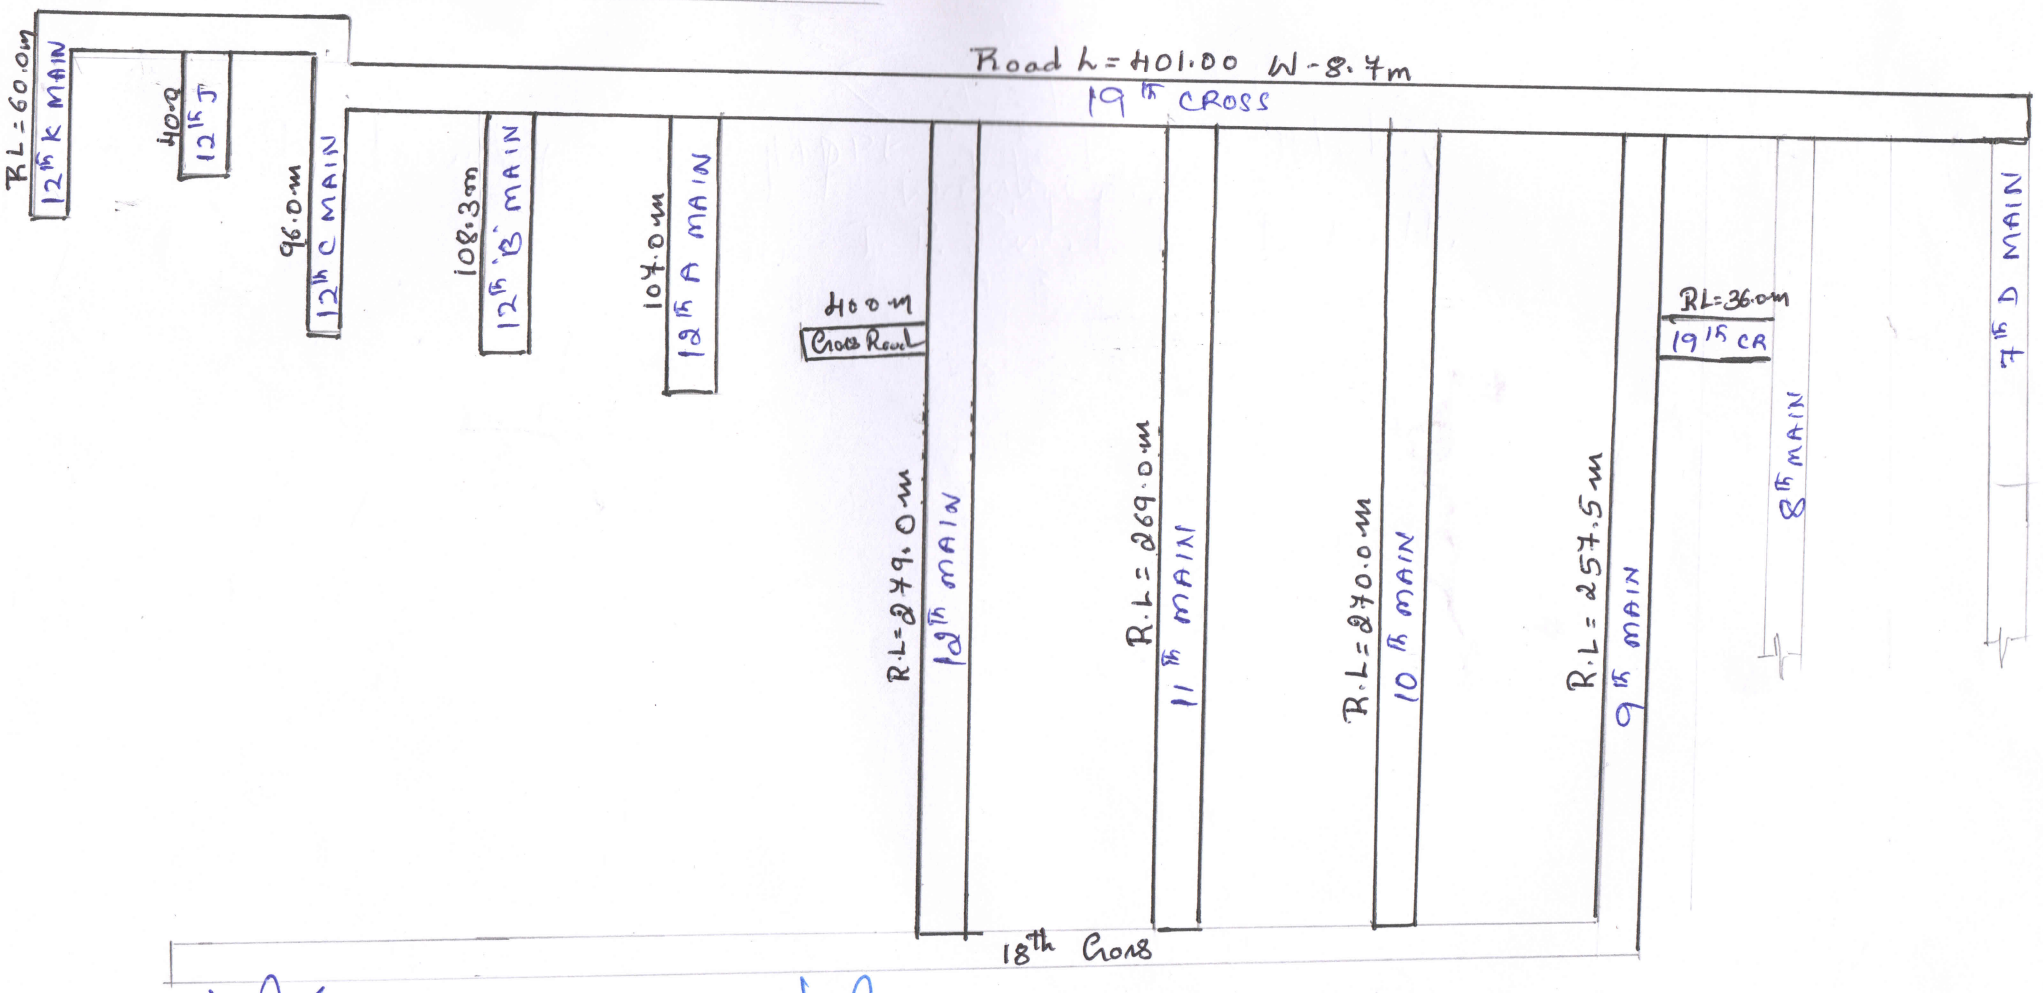

Asst. Executive Engineer
Yeshwanthpura Sub-Division
Bruhat Bangalore Mahanagara Palike

Executive Engineer
Rajarajeshwarinagar Division
Bruhat Bangalore Mahanagara Palike
Bangalore - 560 054